


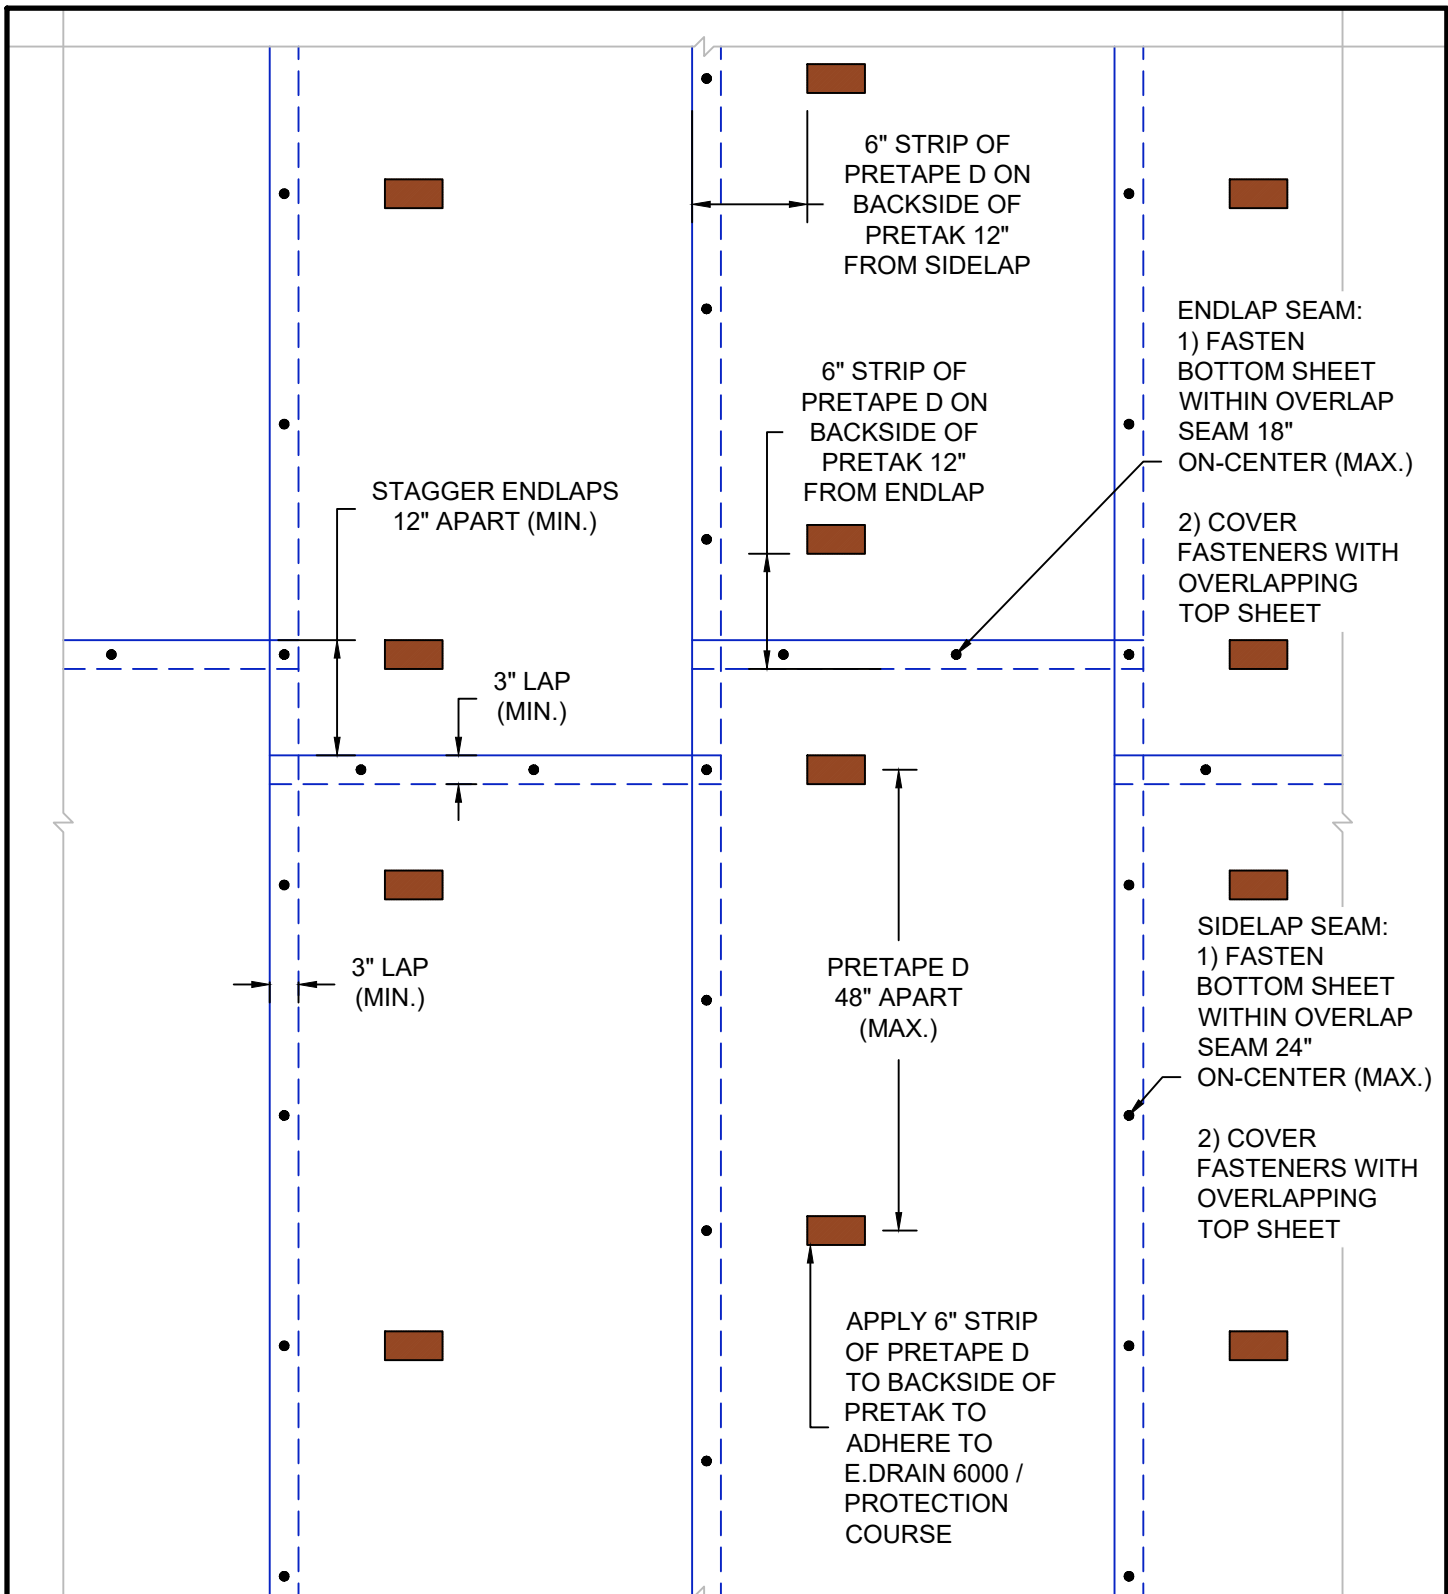

G:\My Drive\Epro Master Folder\Drafting\Details\Shoring\Pretak-HW\52.316.1.2 SHORING WALL - FIELD LAPS - WALL HEIGHT GREATER THAN 10 FEET.dwg [Detail] July 19, 2022 - 2:53pm

SHORING WALL - FIELD LAPS - WALL HEIGHT GREATER THAN 10 FEET (SUGGESTED FASTENING)

	SYSTEM NAME	DRAWING NUMBER	PRETAK HW
	PRETAK HW	52.316.1.2	
	DRAFTER	DATE	
	RJT	7/15/2022	

AS A SUPPLIER OF FINISHED PRODUCTS ONLY, EPRO SERVICES, INC. DOES NOT ASSUME RESPONSIBILITY FOR ERRORS IN DESIGN, ENGINEERING OR DIMENSIONS. THE PROJECT TEAM MUST VERIFY ALL DIMENSIONS AND SUITABILITY OF DETAILS. THE PRODUCTS LISTED ARE TRADEMARKS OF EPRO SERVICES, INC.

NTS

PAGE 1 OF 1