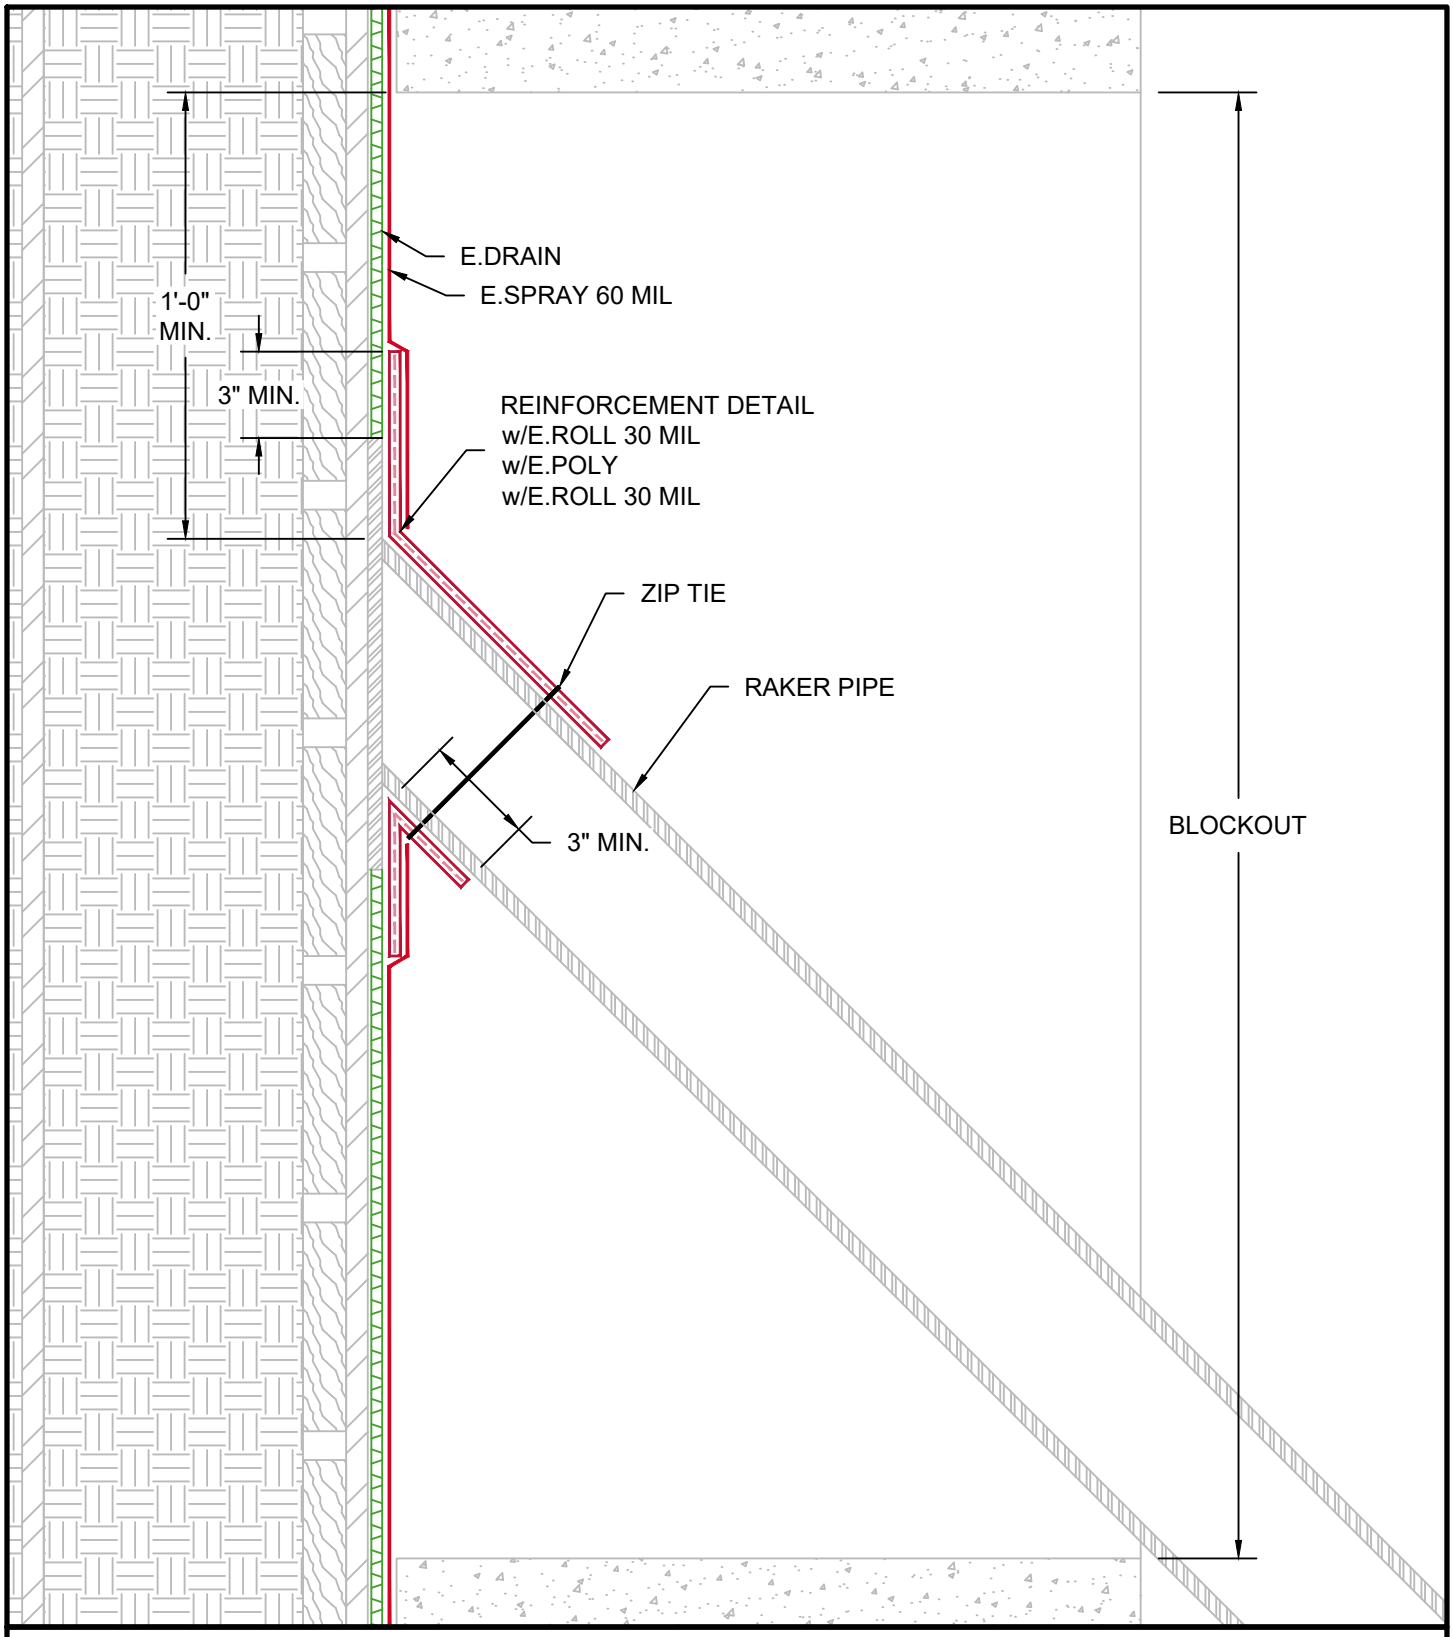



# SHORING RAKER PENETRATION WITH FULL BLOCKOUT - STEP 1

epro

| SYSTEM NAME | DRAWING NUMBER |
|---|---|
| E.PROFORMANCE | 1.325.1 |
| DRAFTER | DATE |
| RJT | 11/11/2026 |


.SERIES

AS A SUPPLIER OF FINISHED PRODUCTS ONLY, EPRO SERVICES, INC. DOES NOT ASSUME RESPONSIBILITY FOR ERRORS IN DESIGN, ENGINEERING OR DIMDIMENSIONS. THE PROJECT TEAM MUST VERIFY ALL DIMENSIONS AND SUITABILITY OF DETAILS. THE PRODUCTS LISTED ARE TRADEMARKS OF EPRO SERVICES, INC.

NTS



G:\.shortcut-targets-by-id\0B1j3RtmQZ-btQUNqNGJPcEc0Z1k\Epro Master Folder\Drafting\Details\Shoring\E.Proformance\1.325.1 SHORING RAKER PENETRATION WITH FULL BLOCKOUT.dwg [Detail] November 11, 2026 - 10:56am

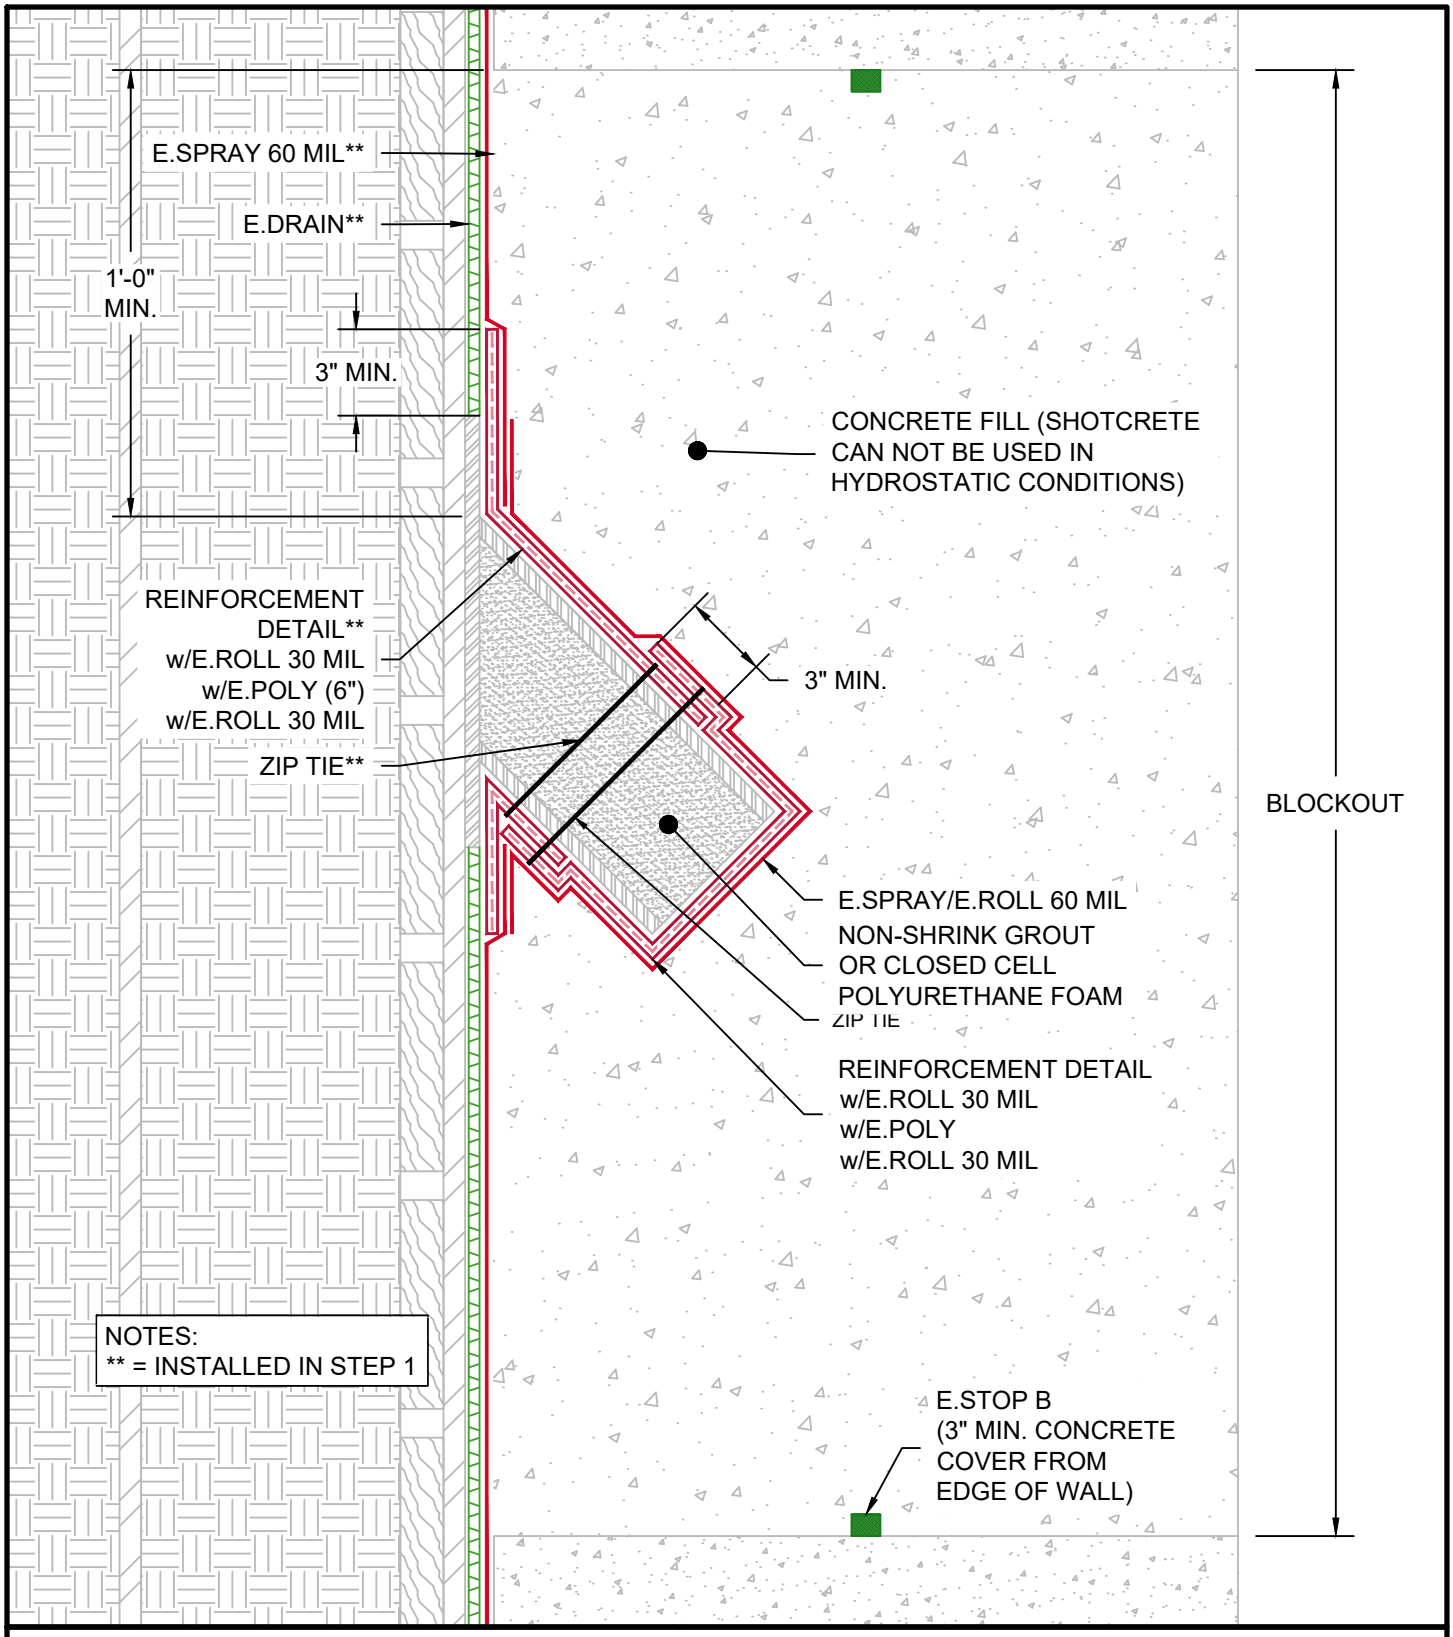


NOTES:
** = INSTALLED IN STEP 1

# SHORING RAKER PENETRATION WITH FULL BLOCKOUT - STEP 2

| SYSTEM NAME | DRAWING NUMBER |
|---|---|
| E.PROFORMANCE | 1.325.1 |
| DRAFTER | DATE |
| RJT | 11/11/2026 |

epro

.SERIES

AS A SUPPLIER OF FINISHED PRODUCTS ONLY, EPRO SERVICES, INC. DOES NOT ASSUME RESPONSIBILITY FOR ERRORS IN DESIGN, ENGINEERING OR DIMDIMENSIONS. THE PROJECT TEAM MUST VERIFY ALL DIMENSIONS AND SUITABILITY OF DETAILS. THE PRODUCTS LISTED ARE TRADEMARKS OF EPRO SERVICES, INC.

NTS



G:\.shortcut-targets-by-id\0B1j3RtmQZ-btQUNqNGJPcEc0Z1k\Epro Master Folder\Drafting\Details\Shoring\E.Proformance\1.325.1 SHORING RAKER PENETRATION WITH FULL BLOCKOUT.dwg [Detail (2)] November 11, 2026 - 10:56am