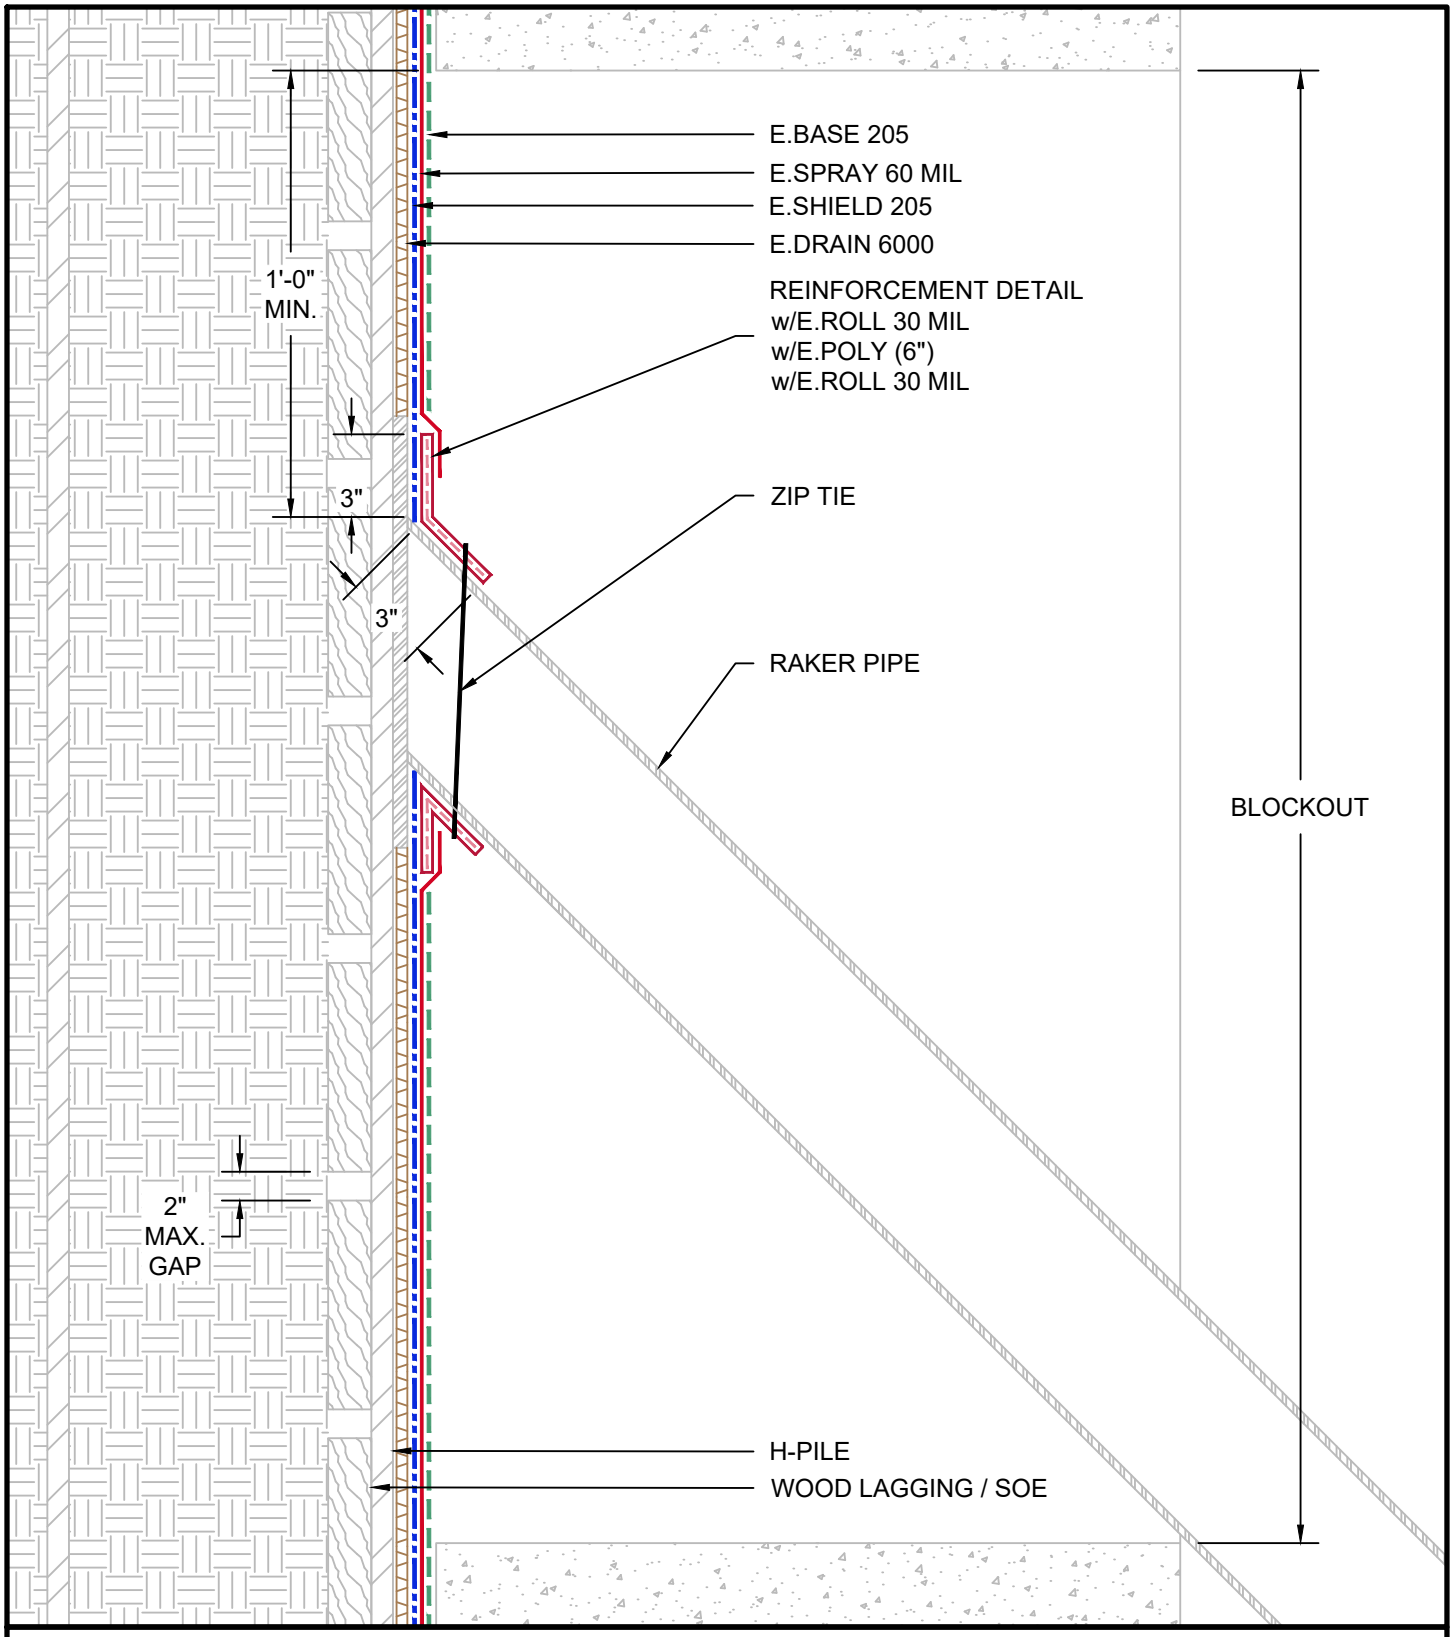


SHORING RAKER PENETRATION WITH FULL BLOCKOUT - STEP 1

SYSTEM NAME	DRAWING NUMBER
E.PROFORMANCE M	15.325.1
DRAFTER	DATE
RJT	11/06/2026


epro

.SERIES

AS A SUPPLIER OF FINISHED PRODUCTS ONLY, EPRO SERVICES, INC. DOES NOT ASSUME RESPONSIBILITY FOR ERRORS IN DESIGN, ENGINEERING OR DIMDIMENSIONS. THE PROJECT TEAM MUST VERIFY ALL DIMENSIONS AND SUITABILITY OF DETAILS. THE PRODUCTS LISTED ARE TRADEMARKS OF EPRO SERVICES, INC.

NTS

G:\.shortcut-targets-by-id\0B1j3RtmQZ-btQUNqNGJPcEc0Z1k\Epro Master Folder\Drafting\Details\Shoring\E.Proformance M\15.325.1 SHORING VAPOR RAKER PENETRATION WITH FULL BLOCKOUT.dwg [Detail] November 11, 2026 - 8:17am

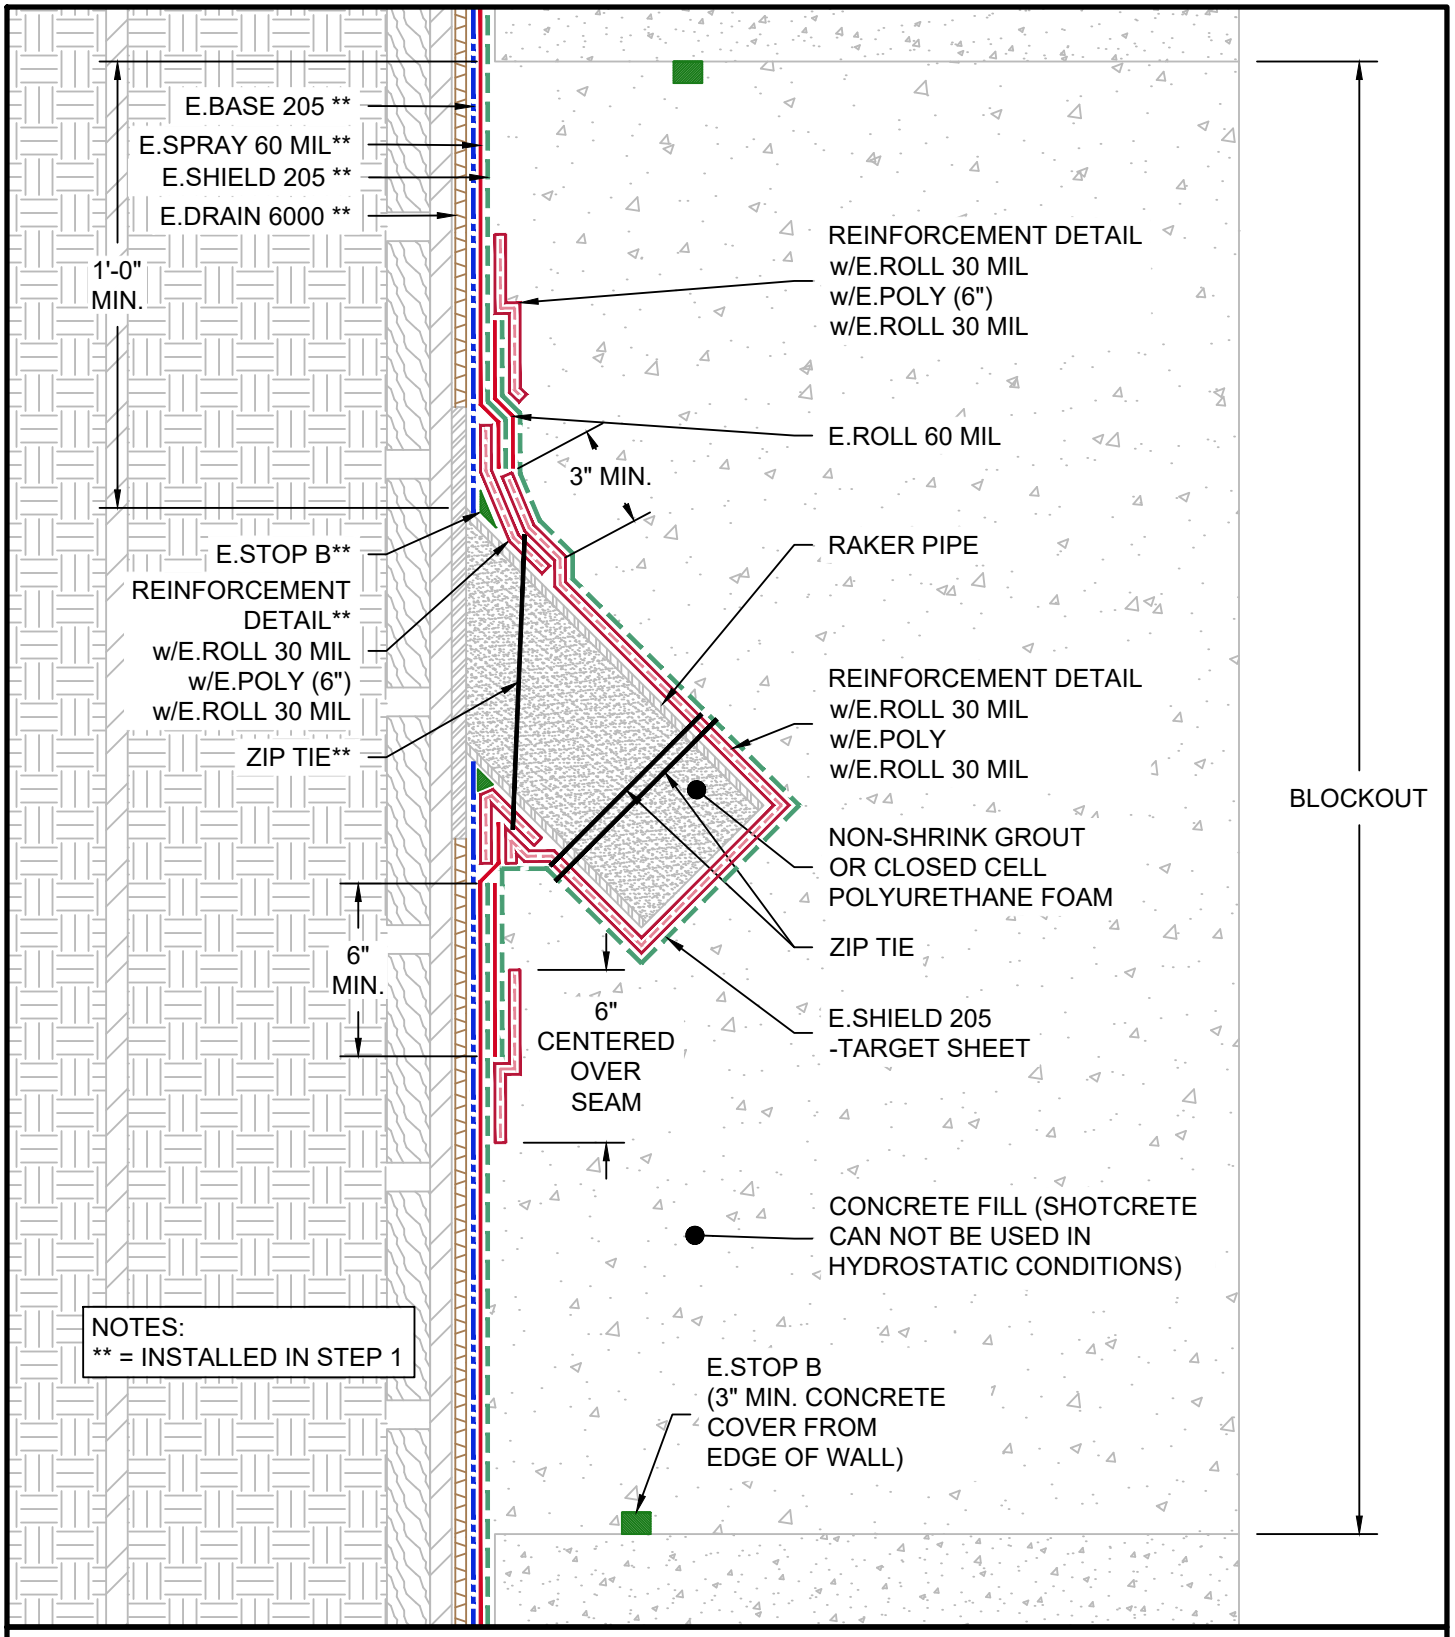

SHORING RAKER PENETRATION WITH FULL BLOCKOUT - STEP 2

SYSTEM NAME	DRAWING NUMBER
E.PROFORMANCE M	15.325.1
DRAFTER	DATE
RJT	11/06/2026

AS A SUPPLIER OF FINISHED PRODUCTS ONLY, EPRO SERVICES, INC. DOES NOT ASSUME RESPONSIBILITY FOR ERRORS IN DESIGN, ENGINEERING OR DIMDIMENSIONS. THE PROJECT TEAM MUST VERIFY ALL DIMENSIONS AND SUITABILITY OF DETAILS. THE PRODUCTS LISTED ARE TRADEMARKS OF EPRO SERVICES, INC.

NTS

G:\.shortcut-targets-by-id\0B1j3RtmQZ-btQUNqNGJPcEc0Z1k\Epro Master Folder\Drafting\Details\Shoring\E.Proformance M\15.325.1 SHORING VAPOR RAKER PENETRATION WITH FULL BLOCKOUT.dwg [Detail (2)] November 11, 2026 - 8:17am