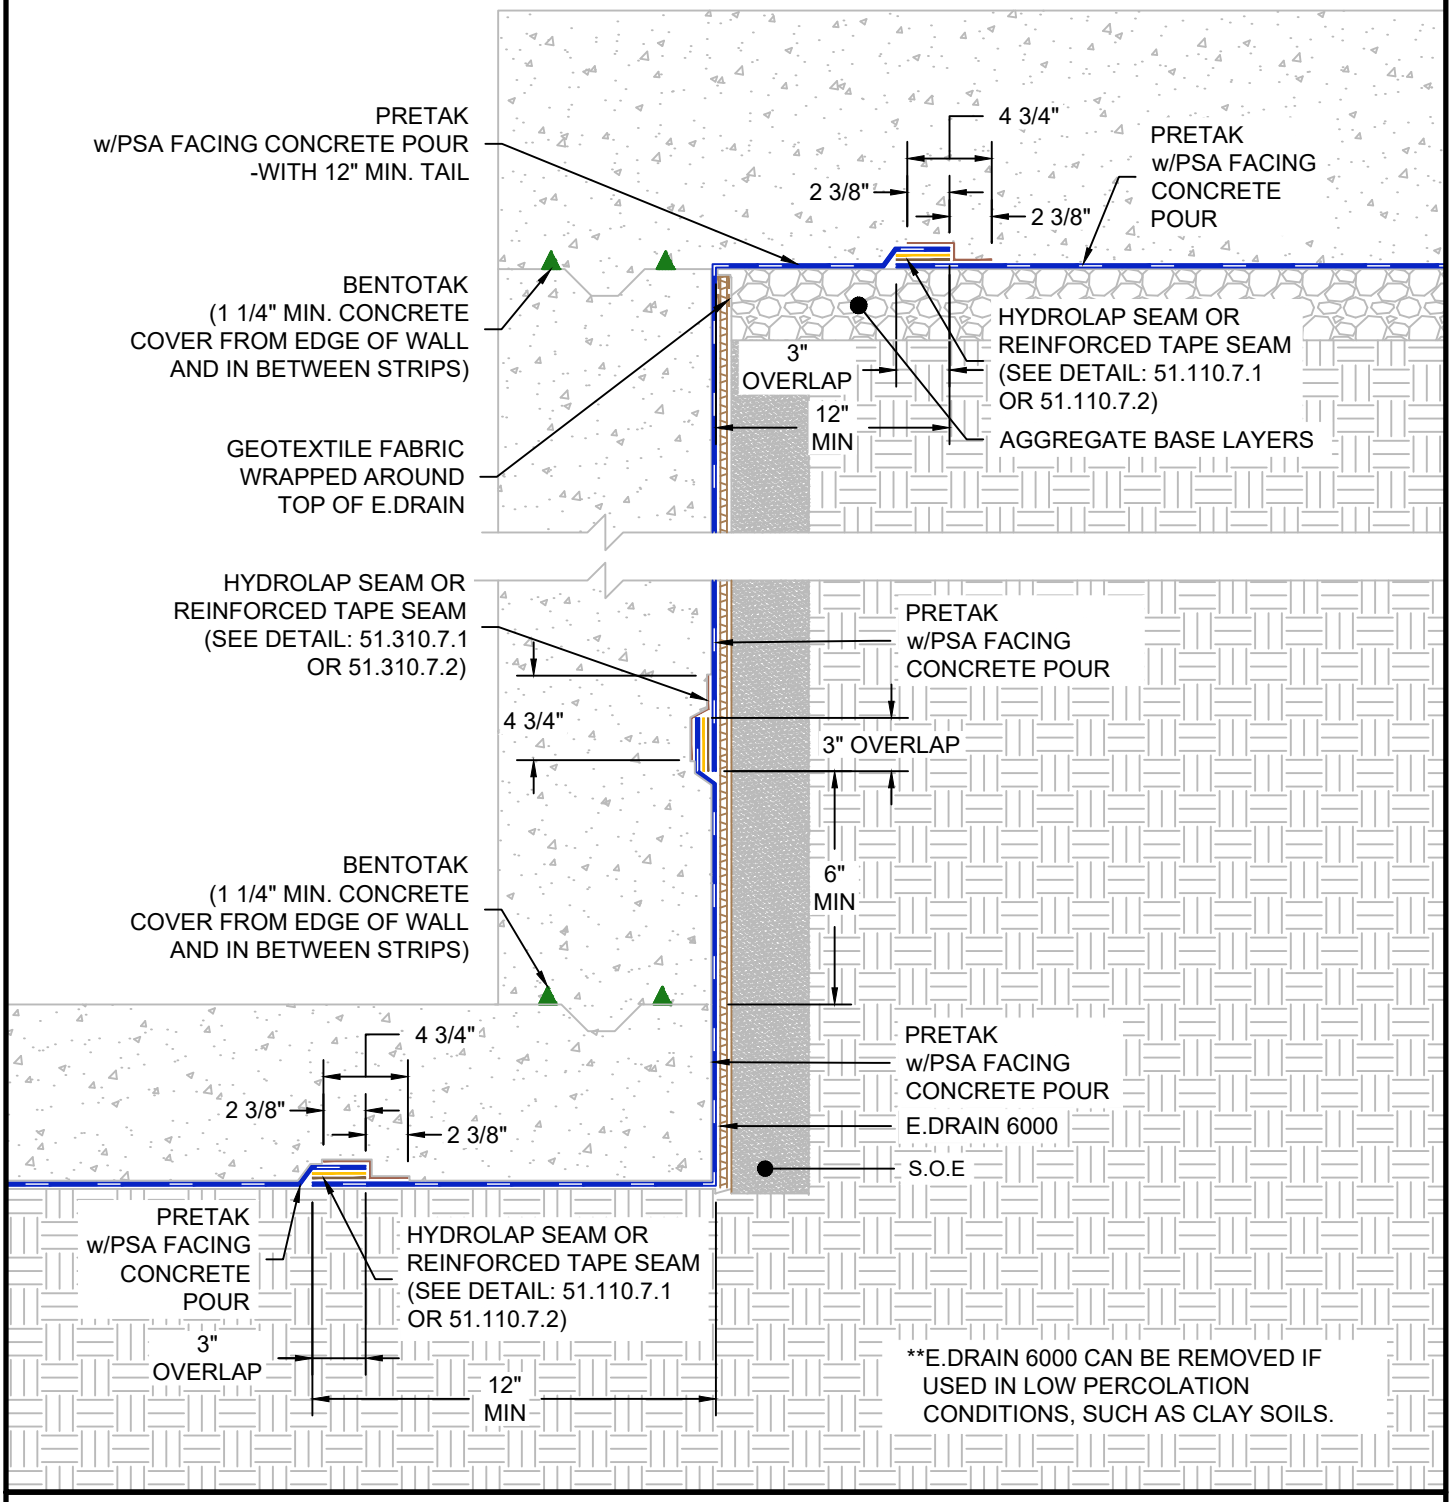


BLINDSIDE ELEVATOR PIT TRAMSITIONING TO UNDERSLAB ABOVE

SYSTEM NAME	DRAWING NUMBER
PRETAK	51.1831.117.1
DRAFTER	DATE
RJT	11/02/2026

PRETAK

AS A SUPPLIER OF FINISHED PRODUCTS ONLY, EPRO SERVICES, INC. DOES NOT ASSUME RESPONSIBILITY FOR ERRORS IN DESIGN, ENGINEERING OR DIMDIMENSIONS. THE PROJECT TEAM MUST VERIFY ALL DIMENSIONS AND SUITABILITY OF DETAILS. THE PRODUCTS LISTED ARE TRADEMARKS OF EPRO SERVICES, INC.

NTS

G:\.shortcut-targets-by-id\0B1j3RtmQZ-btQUNqNGJPcEc0Z1k\Epro Master Folder\Drafting\Details\Underslab\ELevator Pit\PreTak\51.1831.117.1 BLINDSIDE ELEVATOR PIT TRANSITION TO UNDERSLAB ABOVE.dwg [Detail] November 02, 2026 - 9:44am