


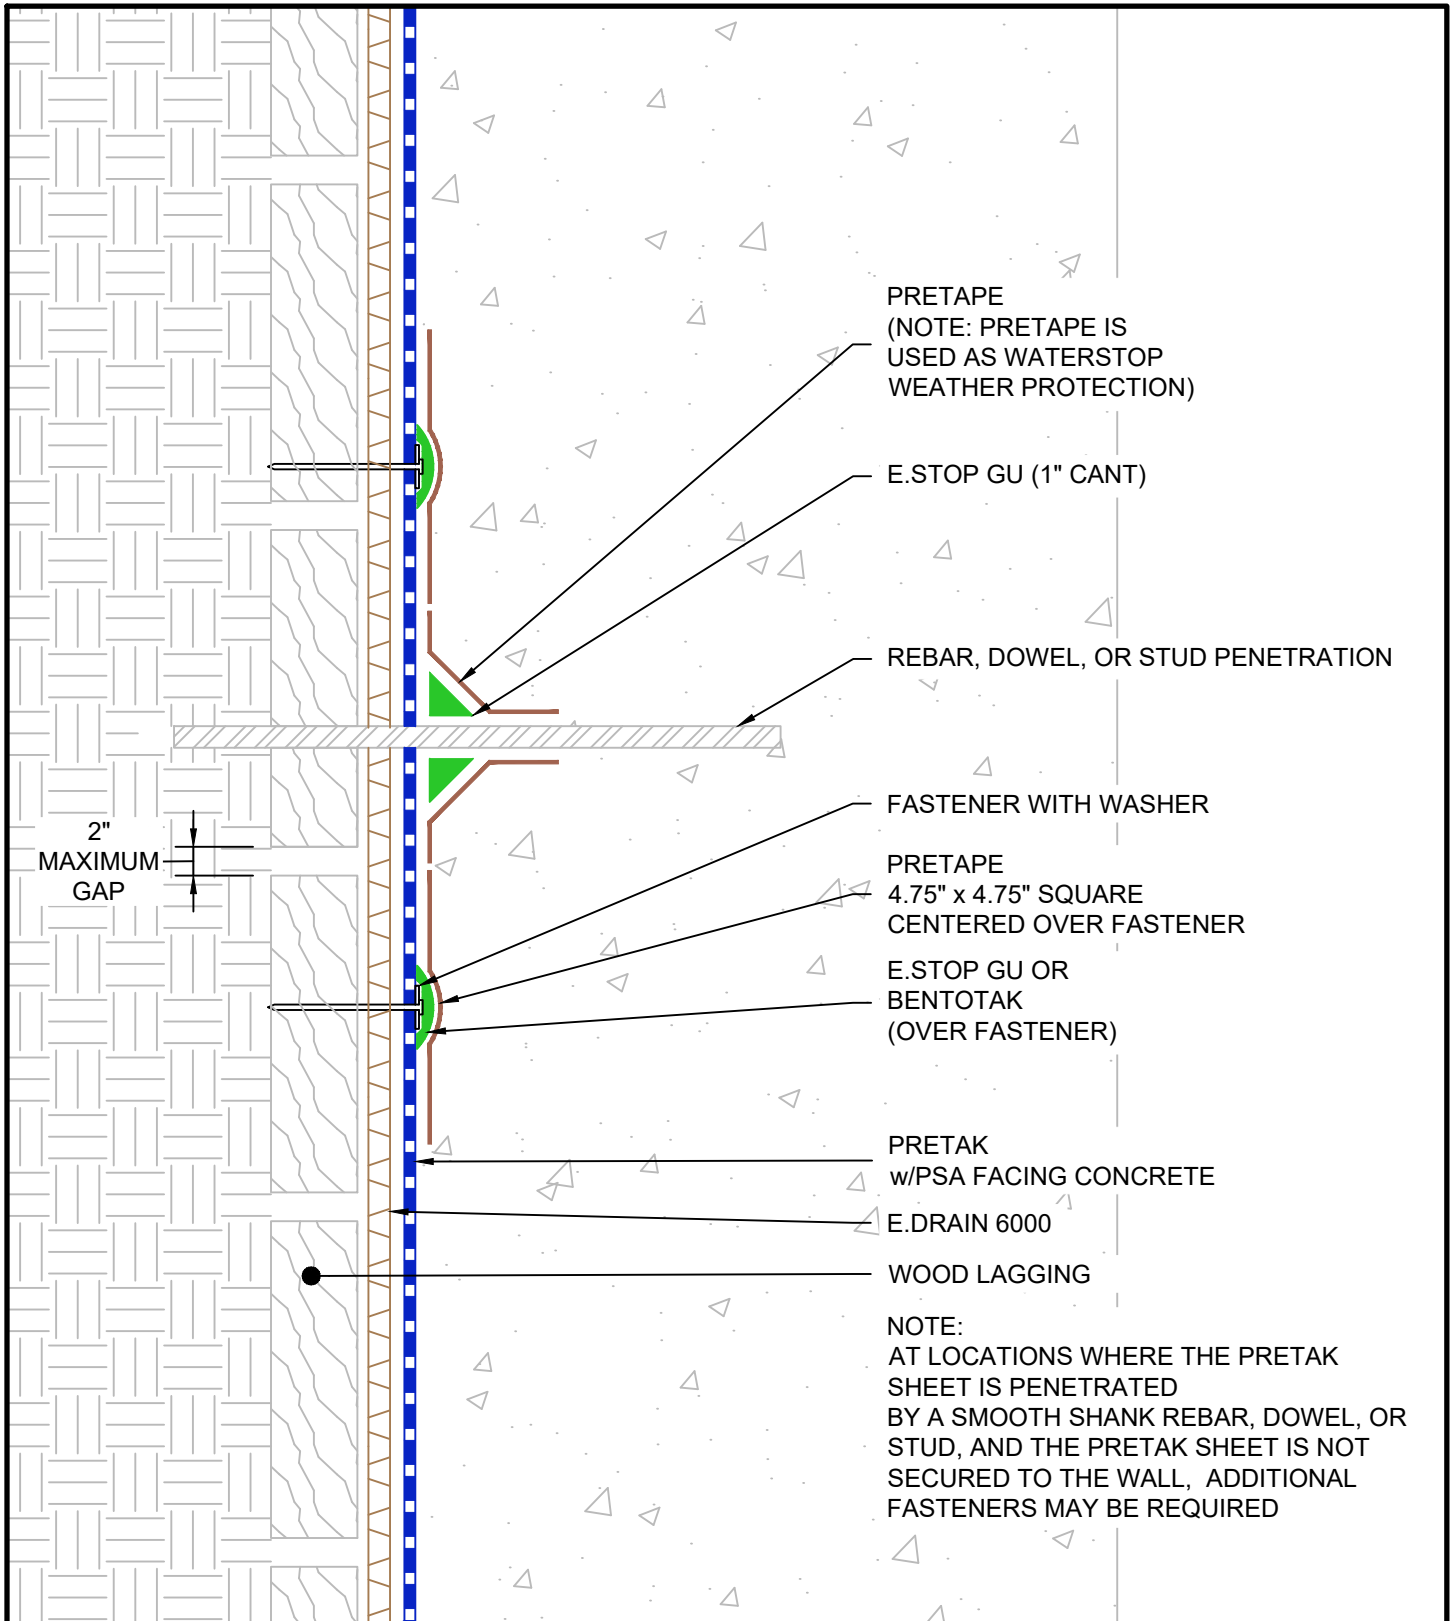

BLINDSIDE VERTICAL PENETRATION - DOWEL AND REBAR

	SYSTEM NAME	DRAWING NUMBER	
	PRETAK	51.321.4	
	DRAFTER	DATE	
	RJT	09/29/2026	

AS A SUPPLIER OF FINISHED PRODUCTS ONLY, EPRO SERVICES, INC. DOES NOT ASSUME RESPONSIBILITY FOR ERRORS IN DESIGN, ENGINEERING OR DIMENSIONS. THE PROJECT TEAM MUST VERIFY ALL DIMENSIONS AND SUITABILITY OF DETAILS. THE PRODUCTS LISTED ARE TRADEMARKS OF EPRO SERVICES, INC.

NTS

PAGE 1 OF 1