


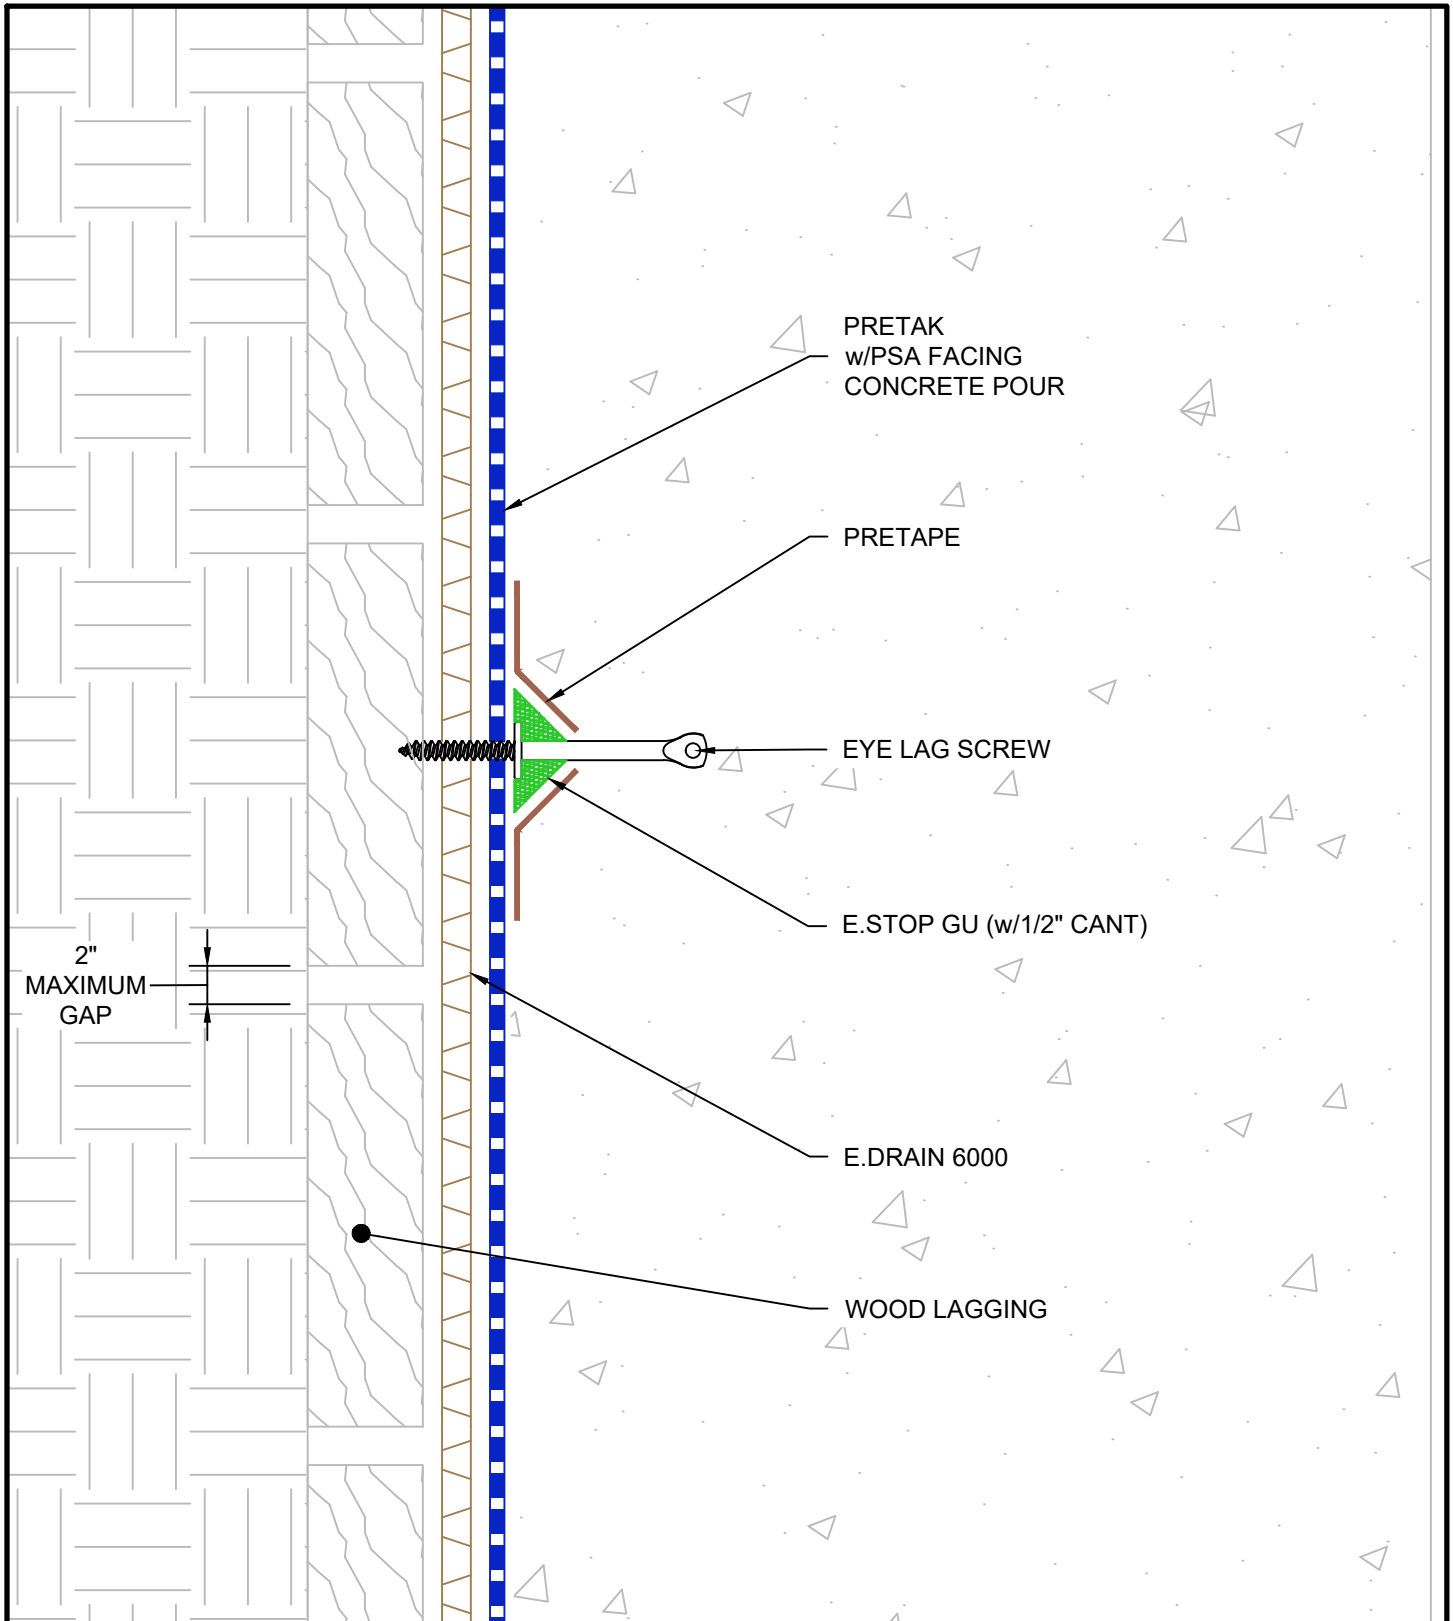

BLINDSIDE VERTICAL PENETRATION - EYE LAG SCREW



SYSTEM NAME

PRETAK

DRAFTER

RJT

DRAWING NUMBER

51.321.5

DATE

09/29/2026

PRETAK

AS A SUPPLIER OF FINISHED PRODUCTS ONLY, EPRO SERVICES, INC. DOES NOT ASSUME RESPONSIBILITY FOR ERRORS IN DESIGN, ENGINEERING OR DIMENSIONS. THE PROJECT TEAM MUST VERIFY ALL DIMENSIONS AND SUITABILITY OF DETAILS. THE PRODUCTS LISTED ARE TRADEMARKS OF EPRO SERVICES, INC.

NTS

PAGE 1 OF 1