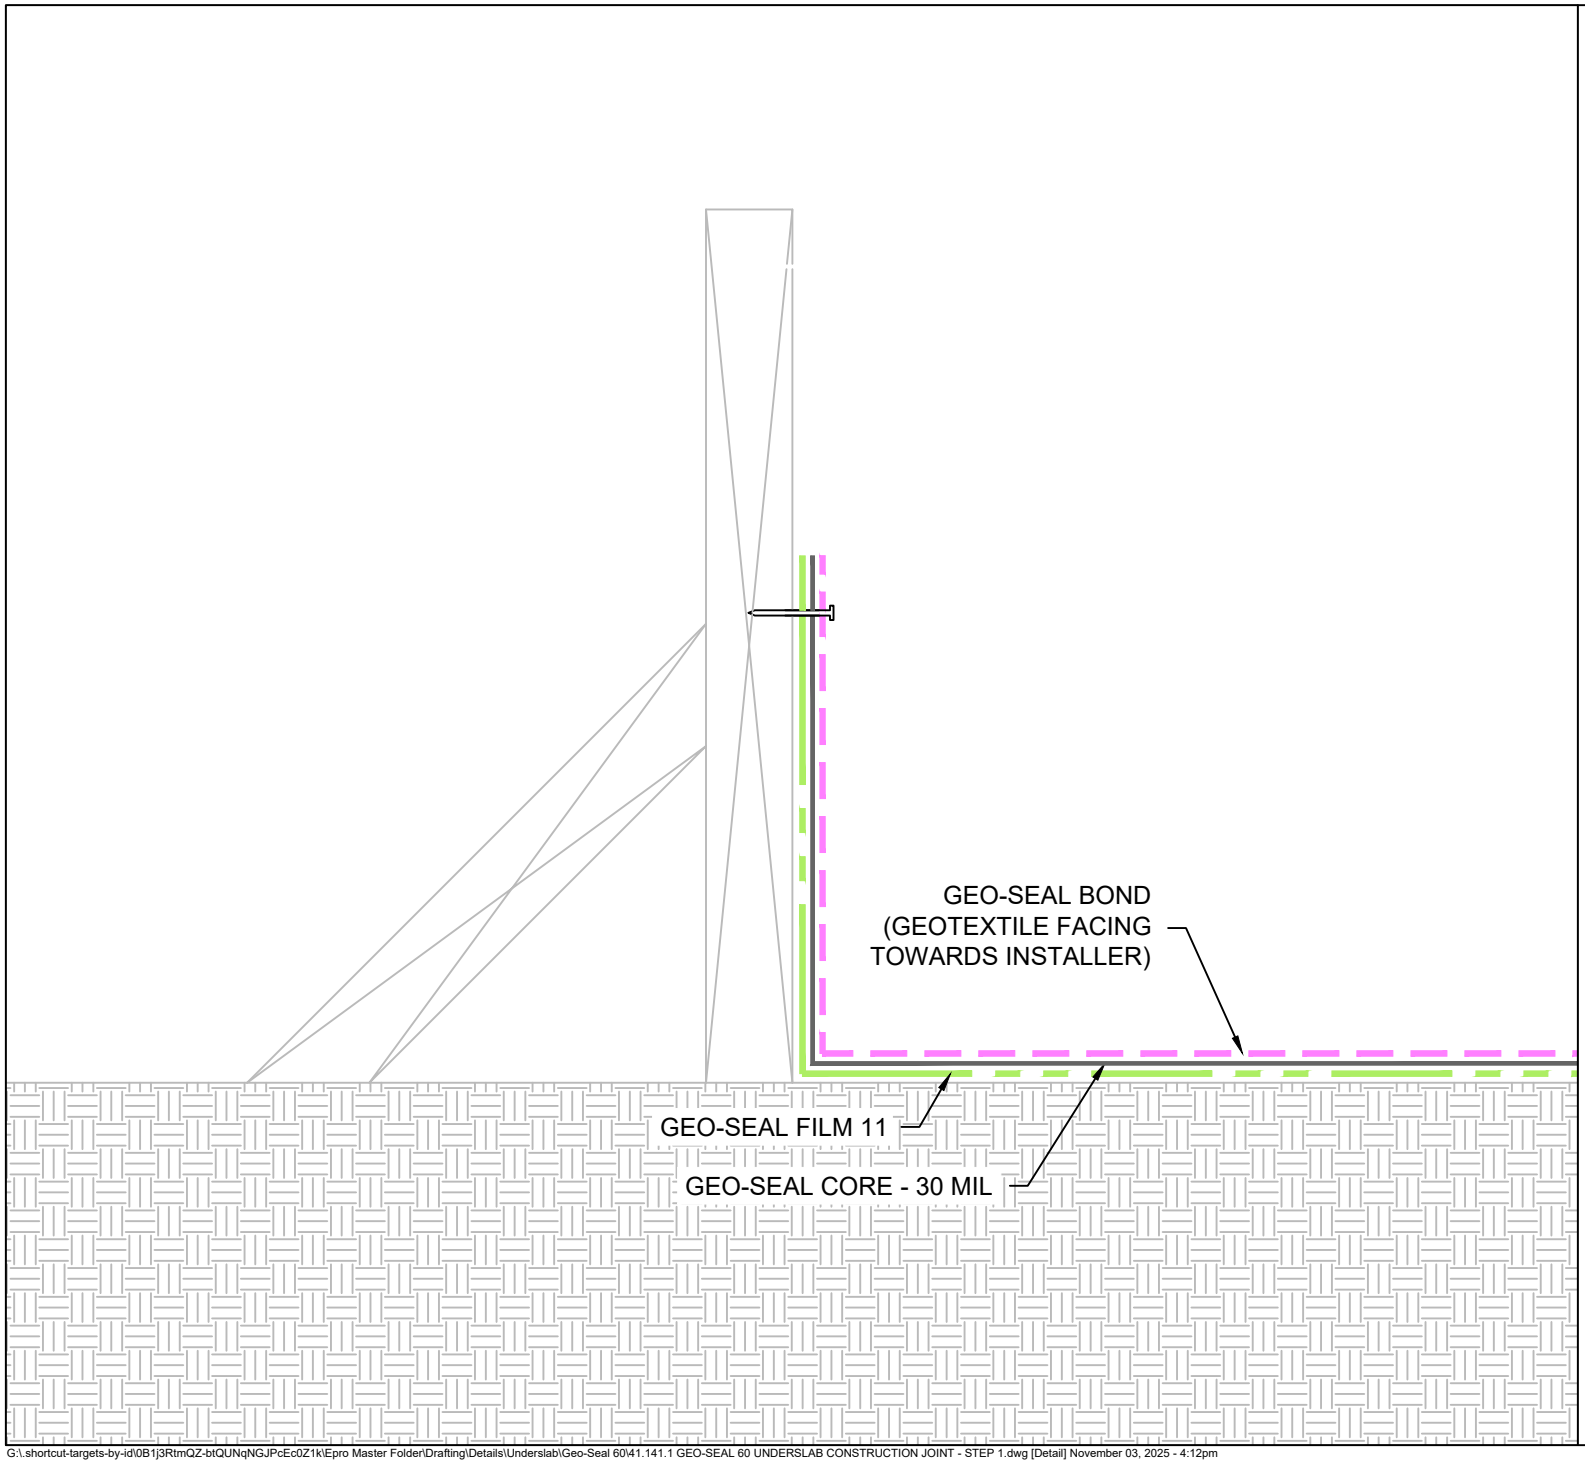

AS A SUPPLIER OF FINISHED PRODUCTS ONLY, EPRO SERVICES, INC. DOES NOT ASSUME RESPONSIBILITY FOR ERRORS IN DESIGN, ENGINEERING OR DIMENSIONS. THE PROJECT TEAM MUST VERIFY ALL DIMENSIONS AND SUITABILITY OF DETAILS. THE PRODUCTS LISTED ARE TRADEMARKS OF EPRO SERVICES, INC.

epro
1328 E. KELLOGG DRIVE
WICHITA, KS 67211
1-800-882-1896
EPROINC.COM

Geo-Seal® Vapor Intrusion Barrier

DRAWIMG NUMBER
41.141.1
SYSTEM NAME
GEO-SEAL 60
SYSTEM DESCRIPTION
UNDERSLAB CONSTRUCTION JOINT - STEP 1
DATE
06/21/2024

DRAWN BY	SCALE
RJT	NTS

PAGE 1 OF 1